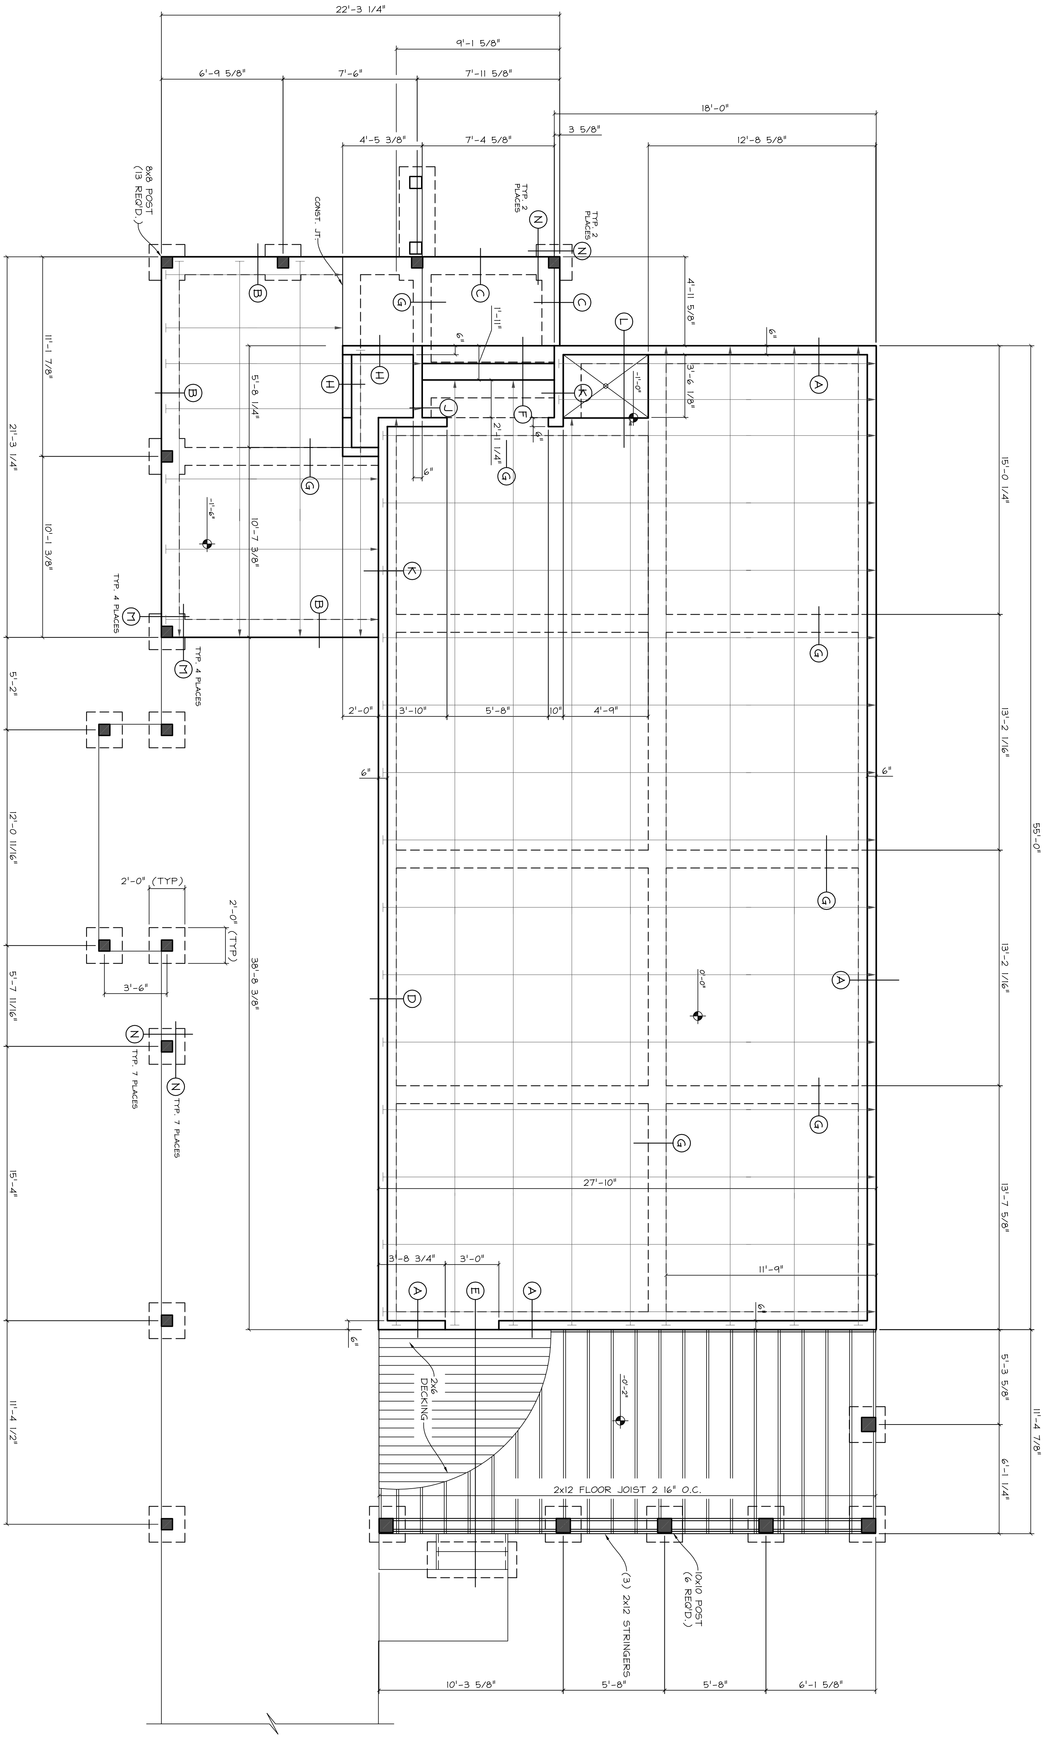

FOUNDATION PLAN
SCALE: 1/4"=1'-0"

ESIGN
Architecture
Interiors
Construction Management
317.262.1220 tel
317.262.1260 fax
www.brennerdesign.com

The Gruene House
Cinnamon Shore
175 Seaside Dr.
Port Aransas, TX 78373

LYNN & ASSOCIATES, LLC
CONSULTING AND ENGINEERING
1201 6TH STREET
BAY CITY, TEXAS 77414
PH: (979) 245-8900
FAX: (979) 245-5345
FIRM No. F-11605

16 APRIL 13

CIN3401R

SHEET NO.
S2.1