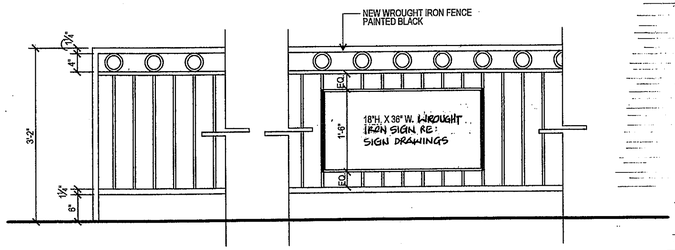

4 ELEVATION
3/4"=1'-0"

CODE DATA: 2003 IBC
RESTAURANT - A2 TYPE II B 100% SPRINKLED

TOTAL TENANT SPACE = 3,528 SF (INSIDE FACE OF PERIMETER WALLS)
REMODELING OF EXISTING RESTAURANT
OCCUPANT LOAD = 145

DRAWING INDEX:

A-1	DEMOLITION/EXISTING FLOOR PLAN	E-1	LIGHTING PLAN
A-2	REMODELING FLOOR PLAN	E-2	POWER PLAN
A-3	REFLECTED CEILING PLAN	E-3	ELECTRICAL DETAILS
A-4	EXTERIOR ELEVATIONS	E-4	ELECTRICAL SCHEDULES
M-1	MECHANICAL PLAN	P-1	SEWER PLAN
M-2	MECHANICAL DETAILS	P-2	GAS PIPING PLAN
M-3	MECHANICAL DETAILS	TAS-1	ACCESSIBILITY STANDARDS
M-4 THRU M-7	HOOD DETAILS	TAS-2	ACCESSIBILITY STANDARDS

SK-1 CAGE FRAMING (TOP)
SK-2 CAGE FRAMING (BOTTOM)
SK-3 CAGE CONNECTION TO DOUBLE TEE
SK-4 CAGE SECTION AT HANGER

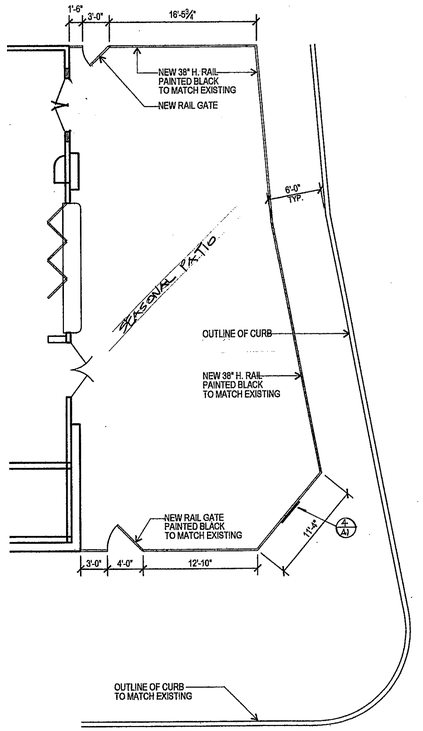

3 SITE PLAN
1/8"=1'-0"

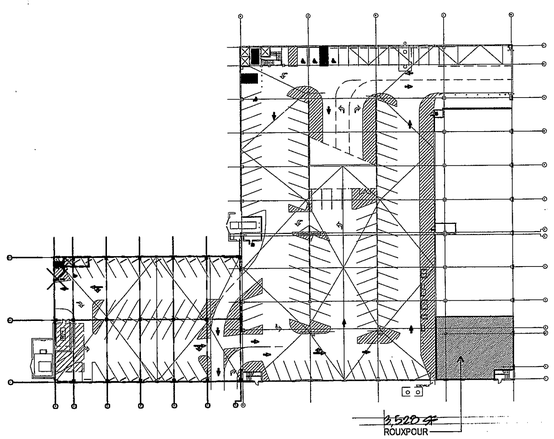

2 TENANT LOCATION MAP
N.T.S

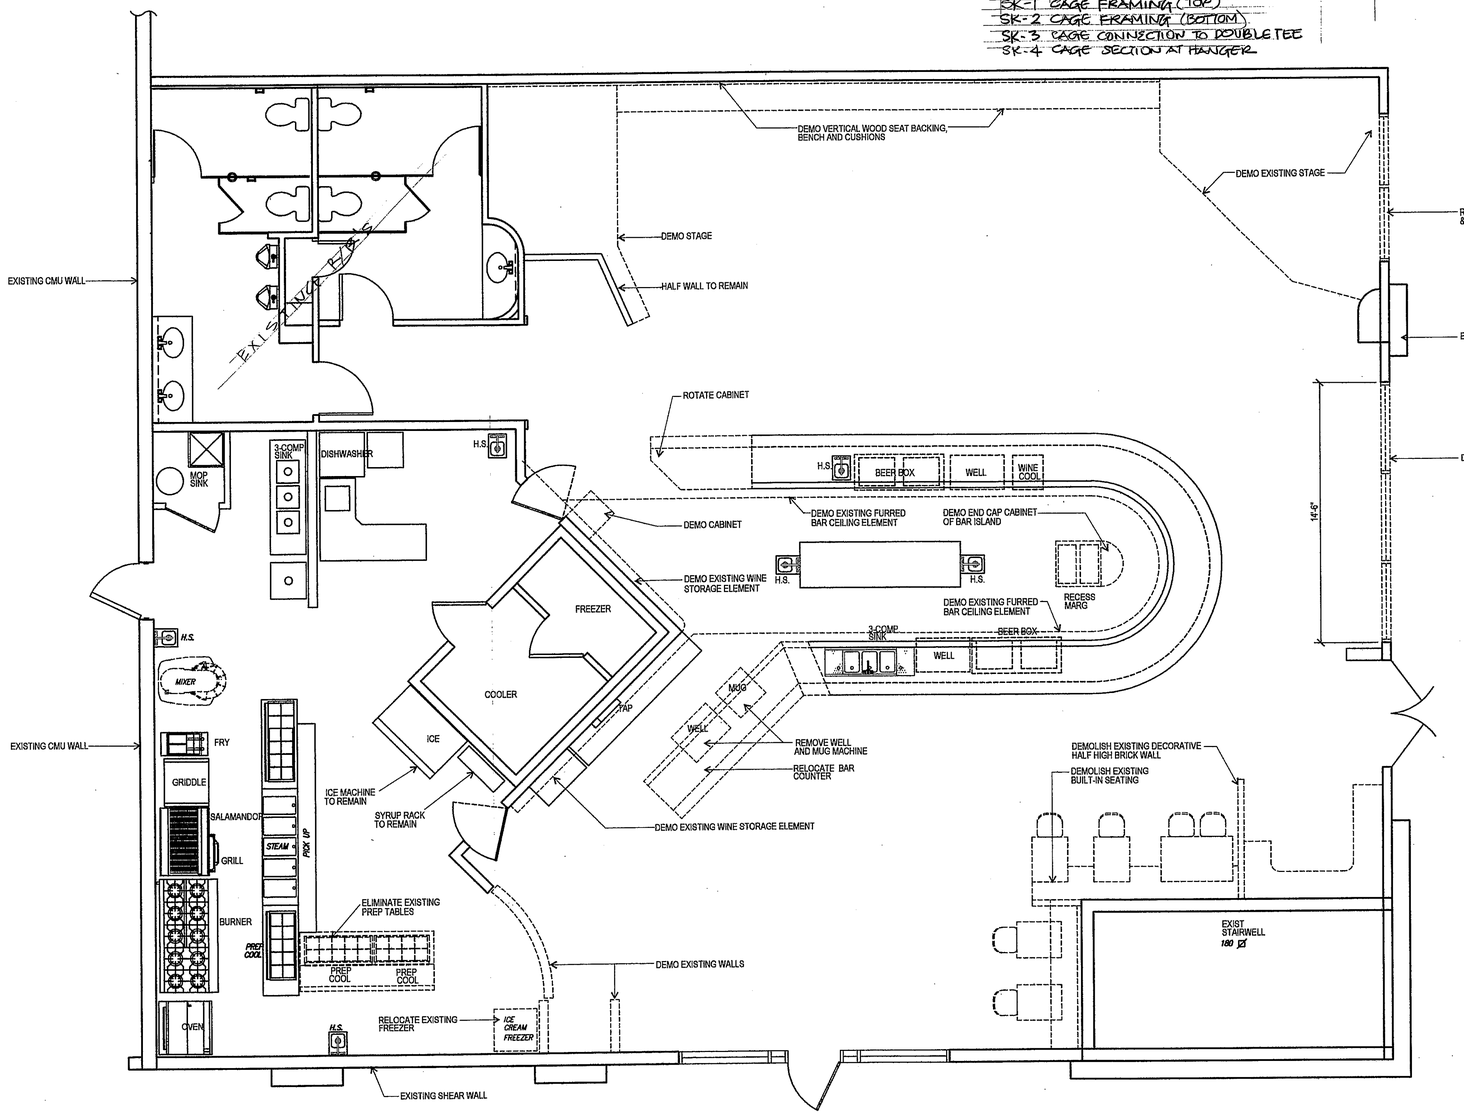

LEGEND:
EXISTING PARTITION
DEMO PARTITION

1 DEMOLITION FLOOR PLAN
1/4"=1'-0"

JOB NUMBER: 1007
DATE: 05/05/10
REVISIONS:

Interior Alterations to:
ROUXPOUR RESTAURANT
Sugar Land Town Square
Sugar Land, Texas
2298 Texas Dr.

JIM LAWLESS, AIA
Architects & Planners
1610 Sweetwater Blvd
Suite 200-C
Sugar Land, Texas
77479
(281) 240-6101

REGISTERED ARCHITECT JAMES R. LAWLESS 10987 STATE OF TEXAS
5.18.10

DRAWING:
A-1

COPYRIGHT © 2010
JIM LAWLESS, AIA