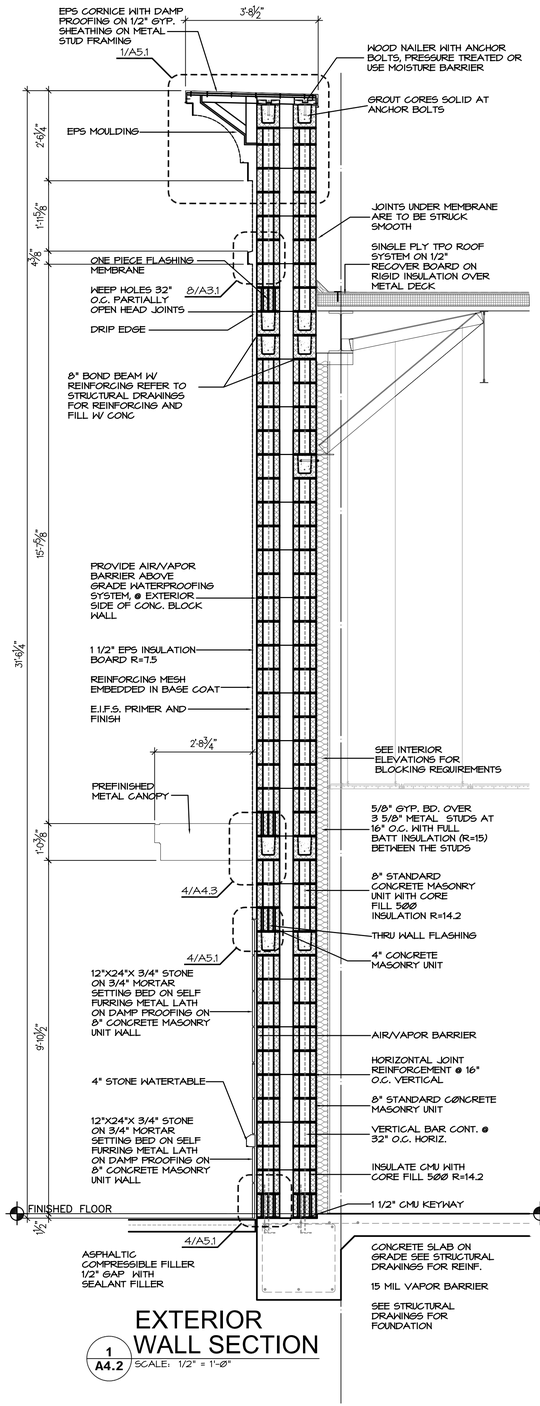

1 A4.2 EXTERIOR WALL SECTION
SCALE: 1/2" = 1'-Ø"

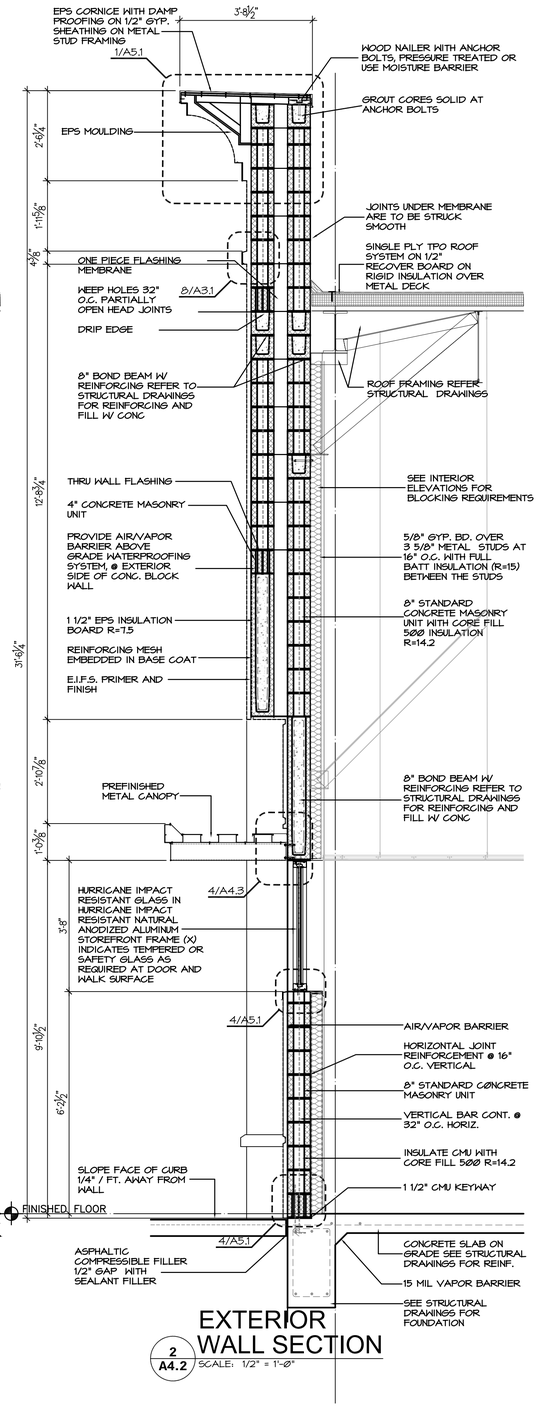

2 A4.2 EXTERIOR WALL SECTION
SCALE: 1/2" = 1'-Ø"

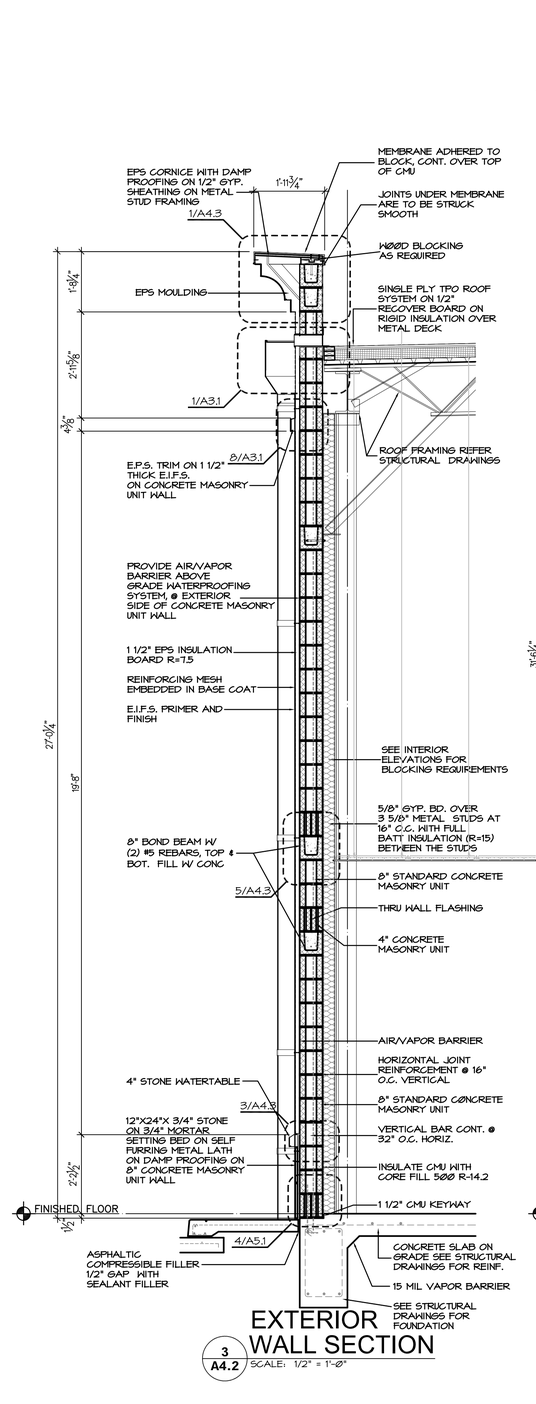

3 A4.2 EXTERIOR WALL SECTION
SCALE: 1/2" = 1'-Ø"

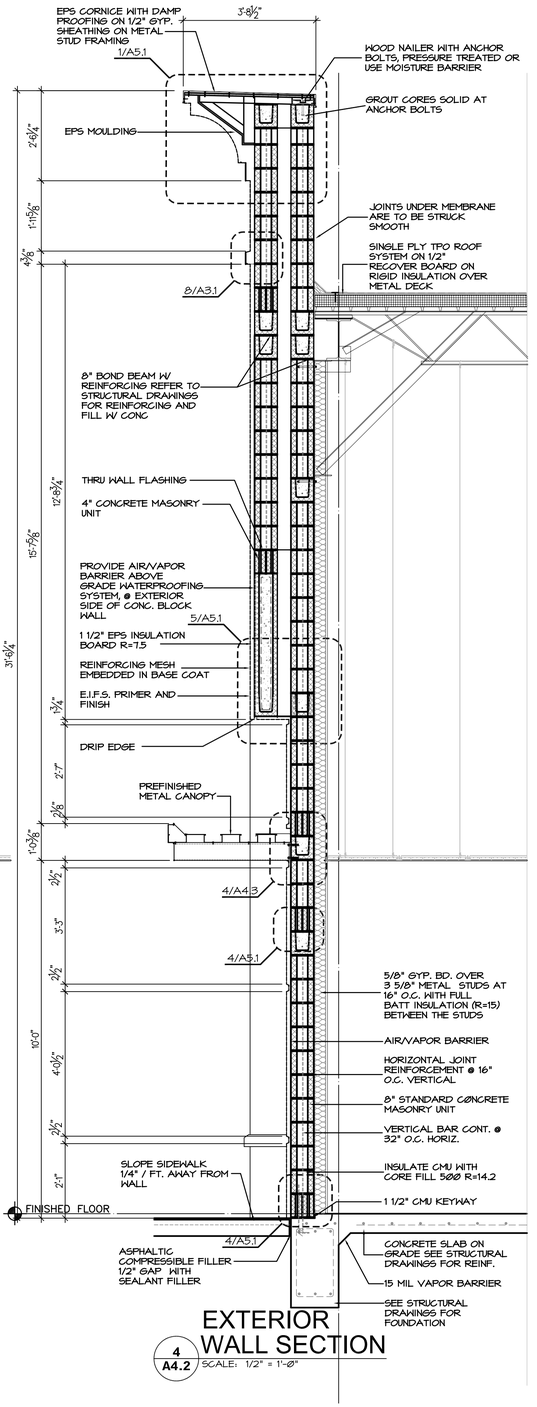

4 A4.2 EXTERIOR WALL SECTION
SCALE: 1/2" = 1'-Ø"

Exterior Wall Sections

A4.2

Hermes Architects
Members A.I.A.
1177 West Loop South, Ste. 500
Houston, Texas 77027
Tel. 713-785-3644
www.hermesarchitects.com
Houston · Dallas/ Ft. Worth

This document is an instrument of service protected by the copyright law of the United States of America, 17 U.S.C. § 102, and shall not be copied or reproduced without the express written consent of Hermes Architects, Inc.

Shaw's Jewelers
West Gray
1021 West Gray Ave.
Houston, Texas

Shaw's Jewelers
1014 West Gray Street
Houston, Texas 77019

DATE	11.11.2011
PROJECT NO.	1102100
DRAWN BY	--
CHECKED BY	

COPYRIGHT© 2011 Hermes Architects, Inc.

K:\1102100\DRAWINGS\4-PLOT SHEETS\SHEETS\A4.2 EXTERIOR WALL SECTIONS.DWG 11/10/2011 2:18:33 PM DARREN PENEWITT