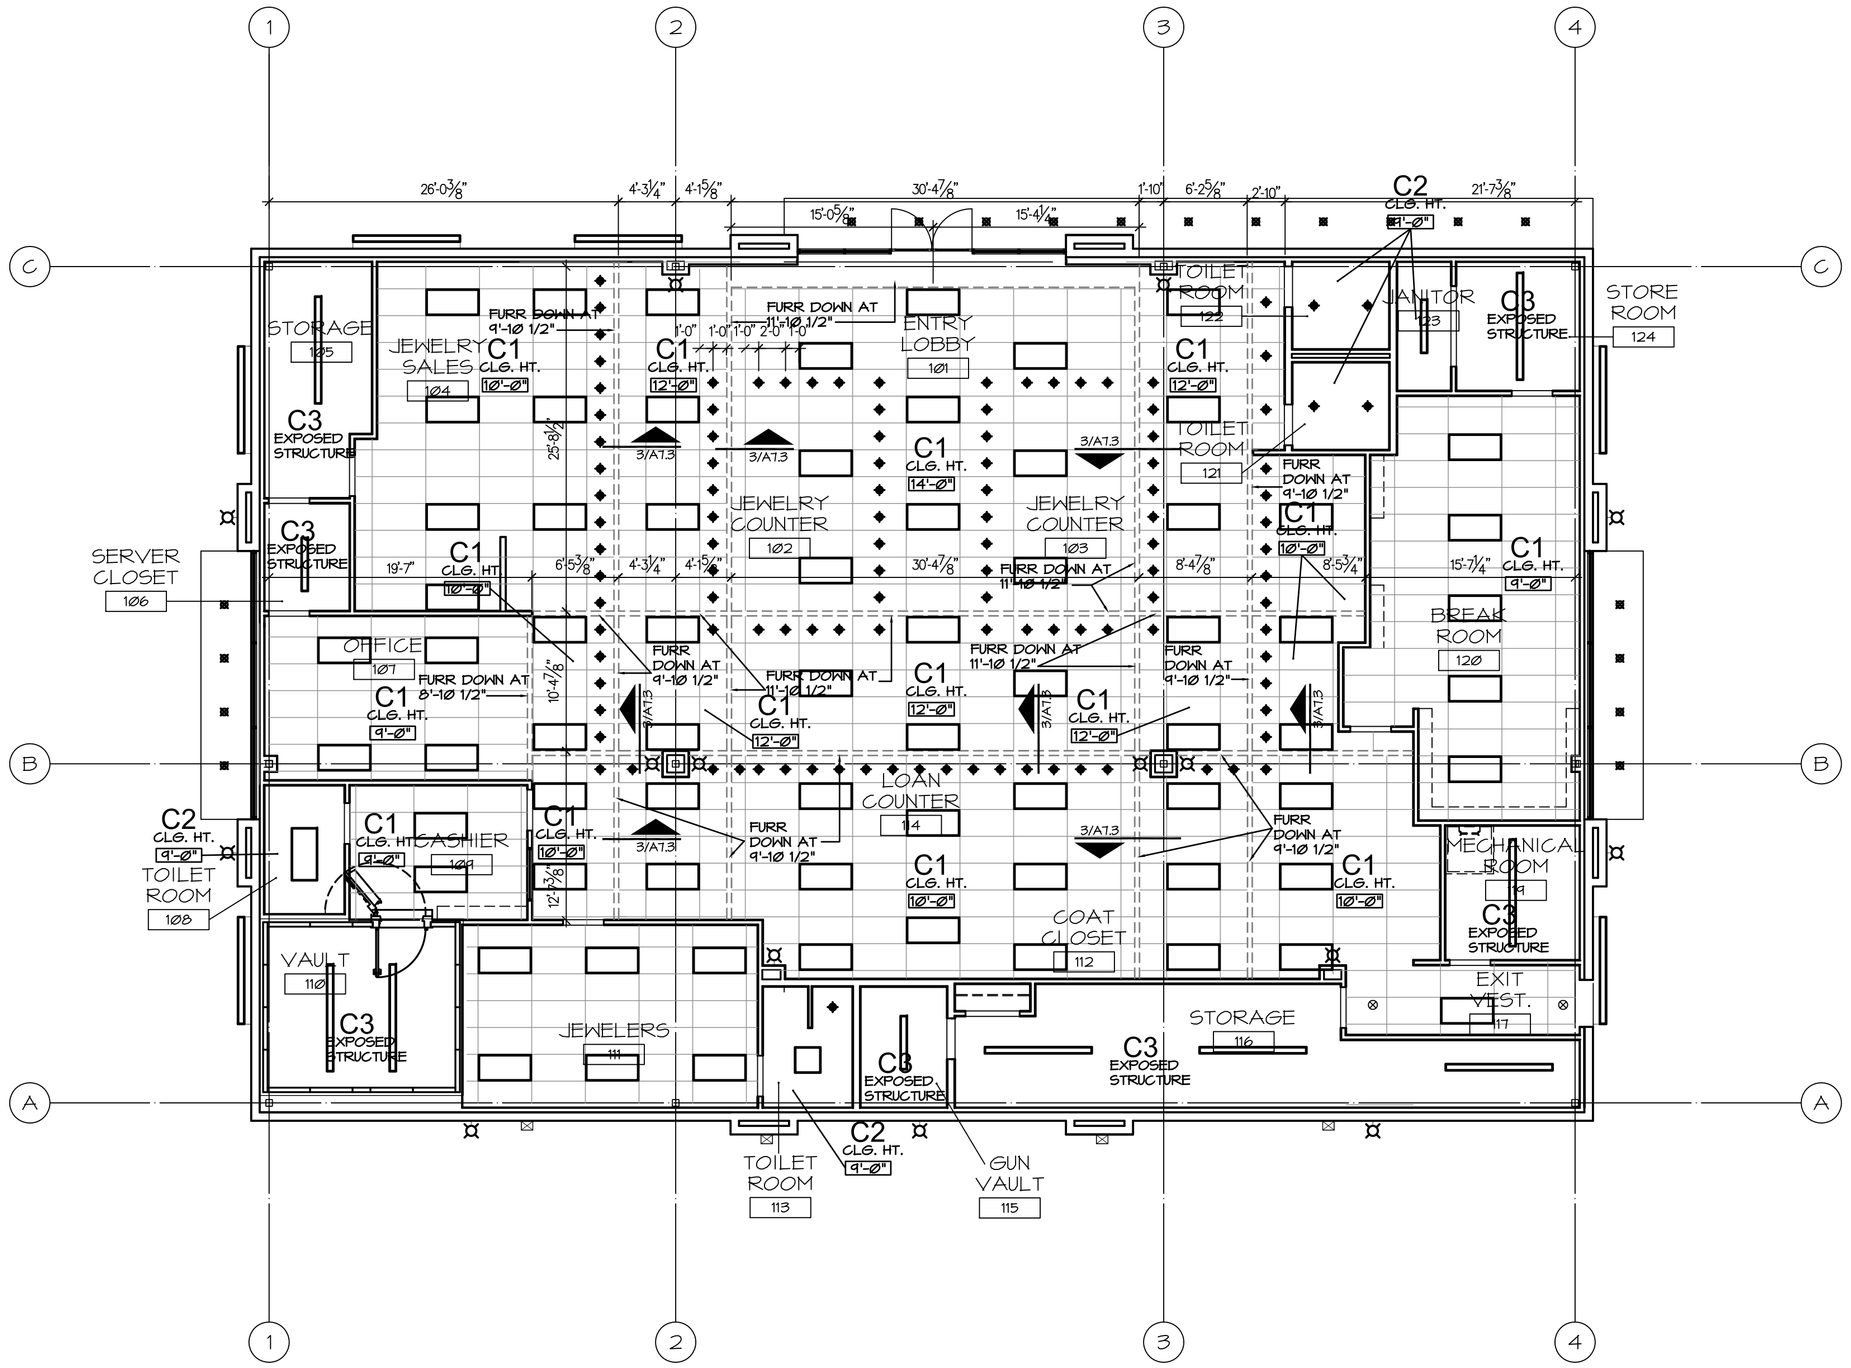

REFLECTED CEILING PLAN

1 / A8-1 SCALE: 1/8" = 1'-0"

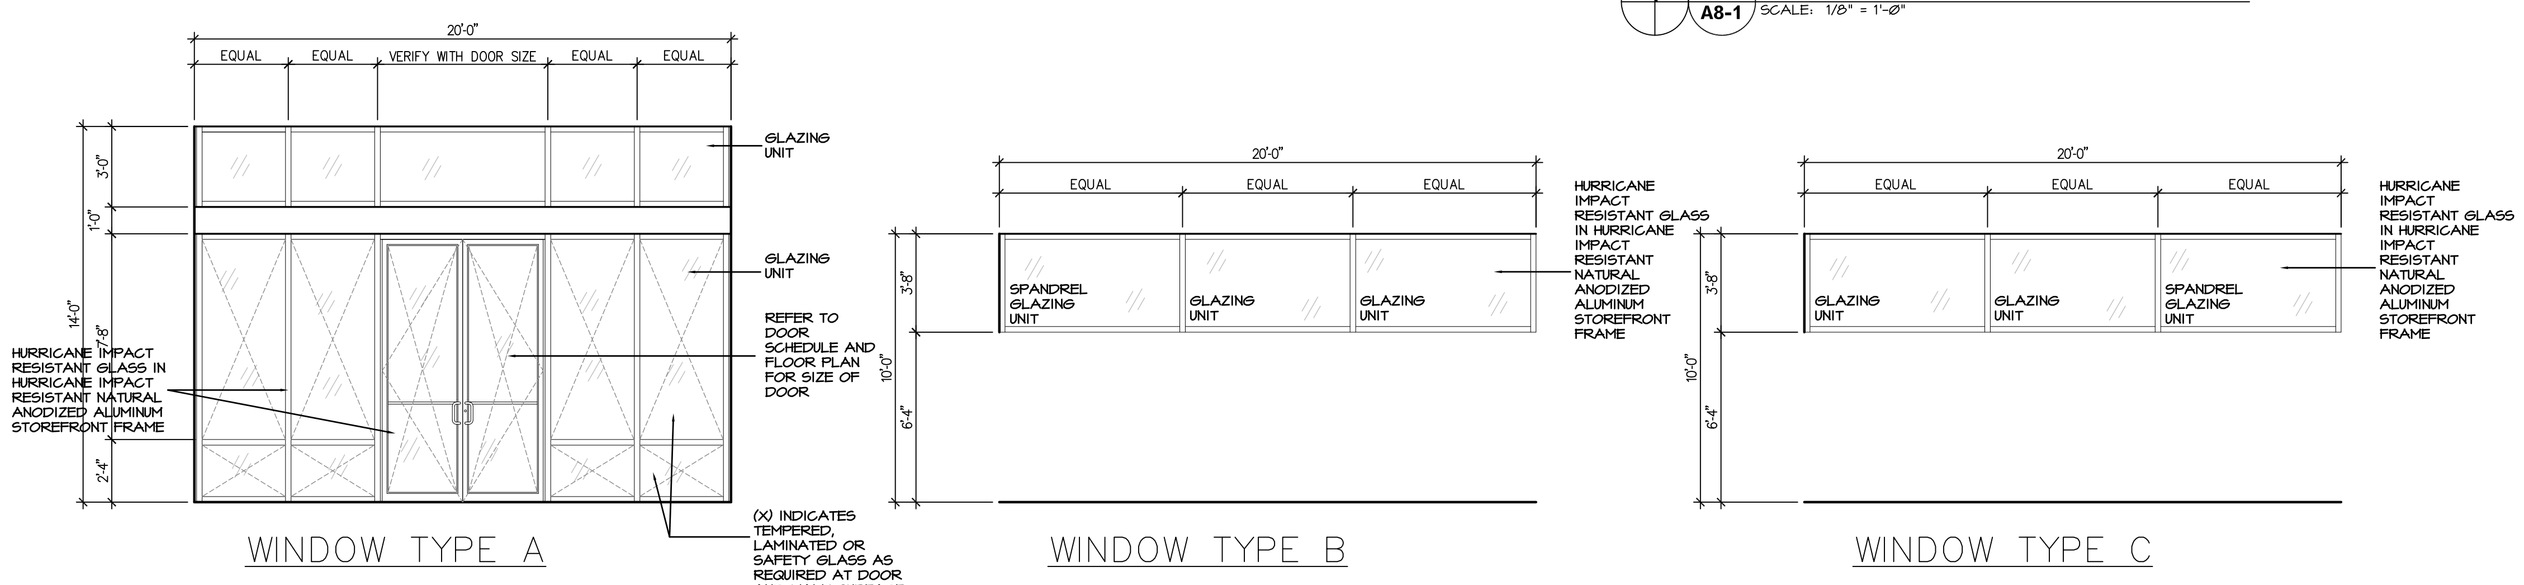

STOREFRONT AND WINDOW ELEVATIONS

2 / a8.1 SCALE: 1/4" = 1'-0"

CEILING TYPE LEGEND

MARK	DESCRIPTION
C1	24"X48" ACOUSTICAL TILE SUSPENDED CEILING TILE AND GRID
C2	5/8" FLAT GYPSUM BOARD CEILING
C3	EXPOSED STRUCTURE PAINTED P-1
C4	
C5	
C6	

REFLECTED CEILING PLAN NOTES:

1. REFER TO FIXTURE MANUFACTURER'S REQUIREMENTS AND MEPR DRAWINGS FOR LOCATION OF UTILITIES, FIXTURES, OVERHEAD DUCTS, AND PIPES
2. REFER TO FIXTURE PLAN AND EQUIPMENT DETAILS FOR FURTHER INFORMATION.
3. COORDINATE WITH MECHANICAL AND ELECTRICAL DRAWINGS FOR ALL LIGHTS, DUCTS, AND OPENINGS IN CEILINGS
4. NOT ALL SURFACE MOUNTED OR SUSPENDED LIGHTS ARE SHOWN ON THIS DRAWING. REFER ELECTRICAL LIGHTING PLAN
5. SUSPENDED CEILING GRIDS SHALL BE CENTERED SYMMETRICAL EACH DIRECTION IN EACH AREA AS INDICATED, AND UNLESS OTHER CONTROL DIMENSIONS ARE SHOWN
6. GYPSUM BOARD EXPANSION JOINTS SHALL BE REQUIRED, TYPICAL AT EACH CORNER AND ANGLE BREAK OF ALL INTERIOR FURR DOWNS. REFER TO SPECIFICATIONS FOR ADDITIONAL REQUIREMENTS.
7. UNLESS OTHERWISE NOTED, ALL WALLS ENCLOSING COLUMNS SHALL BE CENTERED ON COLUMN LINES.
8. SEE INTERIOR ELEVATIONS AND FINISH PLANS FOR DETAILED WALL FURR DOWN FINISHES.
9. ALL DRYWALL PARTITION AND EXTERIOR WALL DIMENSIONS ARE TO FACE OF STUDS, STRIPPING, EITHER FACE OF EXTERIOR WALL OR CENTERLINE OF COLUMN, AS INDICATED.
10. ALL ANGLES ARE 90 DEGREES AND 45 DEGREES OFF HORIZONTAL AND VERTICAL, UNLESS OTHERWISE NOTED. WHERE EQUIPMENT SIZE MAKES IT CRITICAL
11. DIMENSIONS ON THIS SHEET ARE FURR DOWN DIMENSIONS, NOT WALL DIMENSIONS. SEE DIMENSIONED FLOOR PLAN, AND BUILDING SECTIONS FOR FURR DOWN INFORMATION.

DO NOT SCALE THESE DRAWINGS FOR DIMENSIONAL INFORMATION. REFER TO DIMENSIONS ON THE FLOOR PLAN AND THE ENLARGED PLANS. IF THERE IS A CONFLICT WITH THE PLAN DIMENSIONS OR AN EXISTING FIELD CONDITION CONTACT THE ARCHITECT.

A1	PERMIT COMMENTS 12.05.2011
A2	PERMIT COMMENTS 01.04.2012

Hermes Architects
Members A.I.A.
1177 West Loop South, Ste. 500
Houston, Texas 77027
Tel. 713-785-3644
www.hermesarchitects.com
Houston-Dallas/Ft. Worth

This document is an instrument of service protected by the copyright law of the United States of America, 17 U.S.C. § 102, and shall not be copied or reproduced without the express written consent of Hermes Architects, Inc.

Shaw's Jewelers
West Gray
1021 West Gray Ave.
Houston, Texas

Shaw's Jewelers
1014 West Gray Street
Houston, Texas 77019

DATE	11.11.2011
PROJECT NO.	1102100
DRAWN BY	--
CHECKED BY	

Reflected Ceiling Plan

A8.1

____ OF ____

COPYRIGHT © 2011 Hermes Architects, Inc.

K:\1102100\DRAWINGS\4-PLOT SHEETS\SHEETS\A8.1 REFLECTED CEILING PLAN.DWG 1/9/2012 2:59:01 PM DARREN PENEWITT