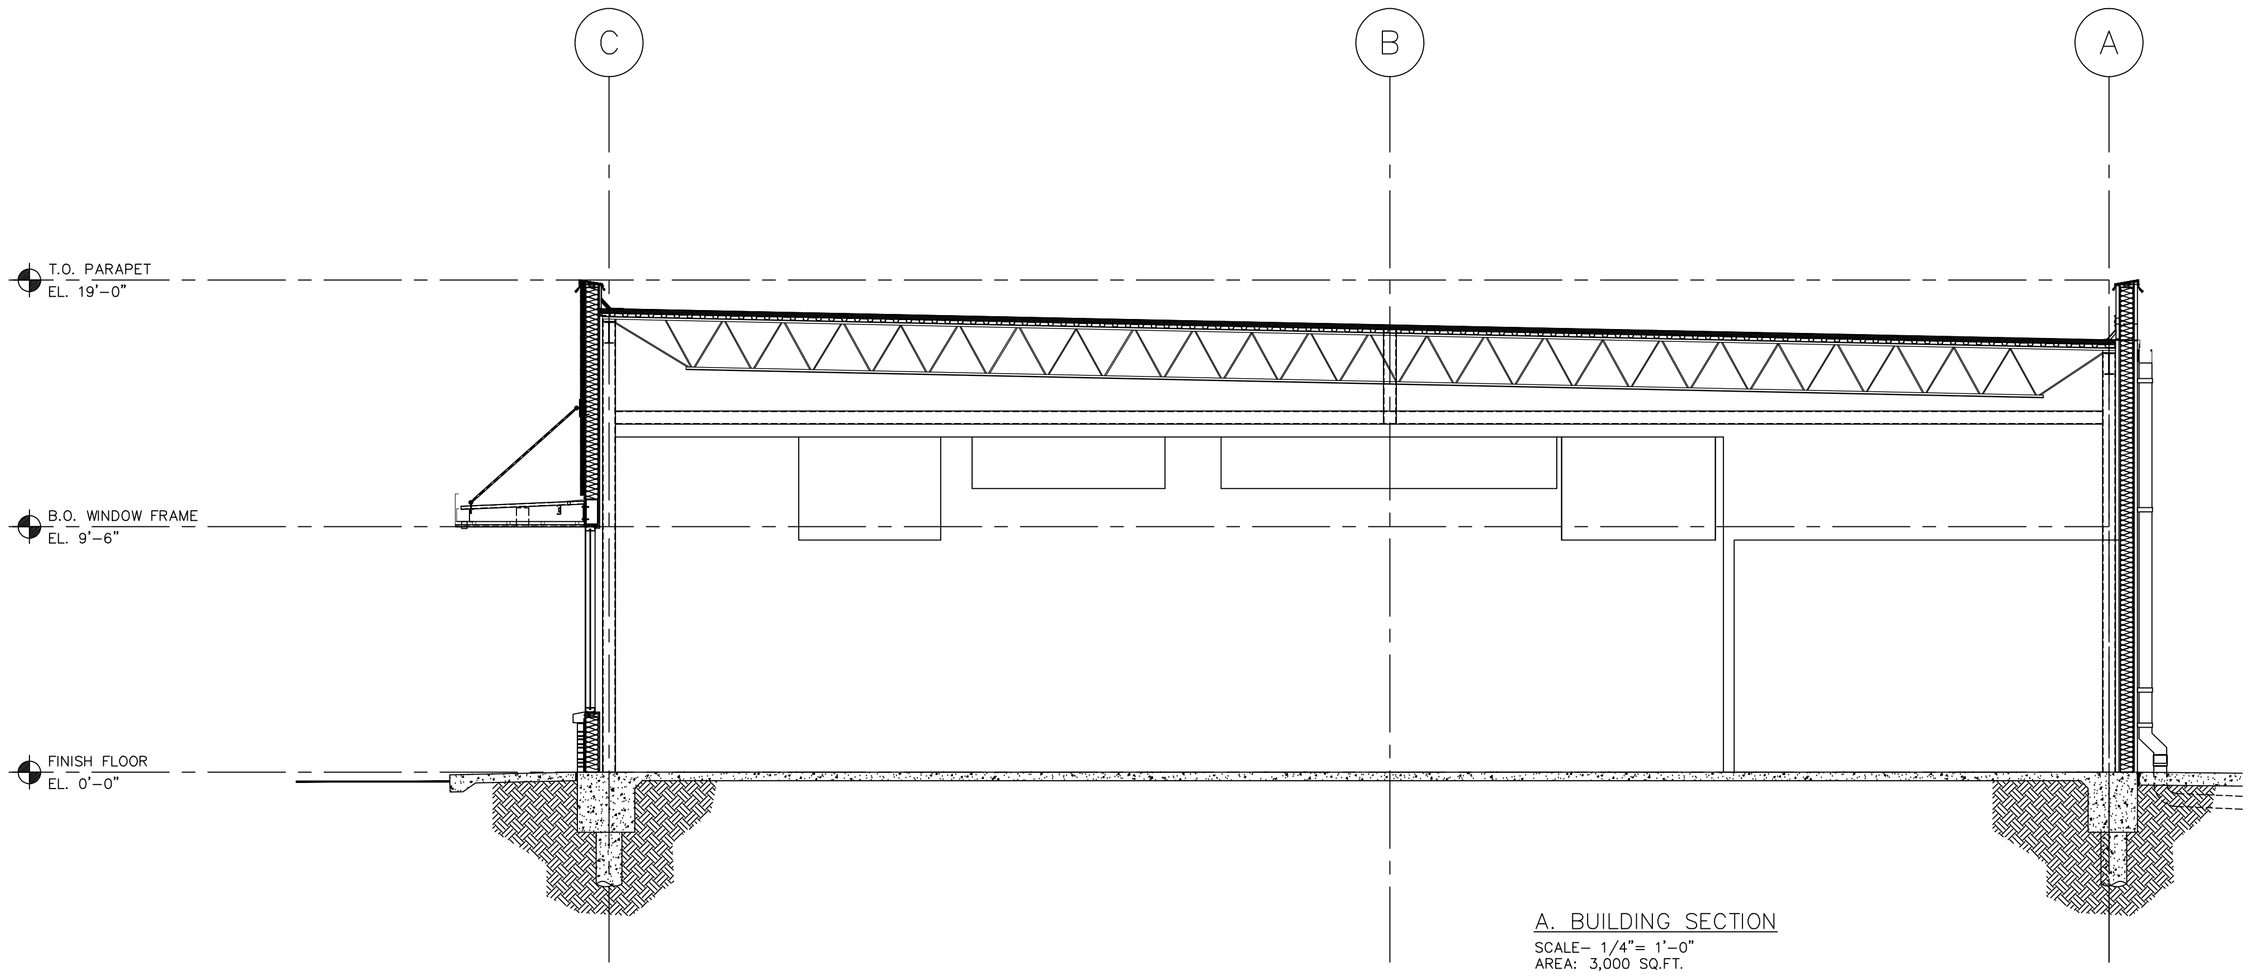

A. BUILDING SECTION
SCALE- 1/4"= 1'-0"
AREA: 3,000 SQ.FT.

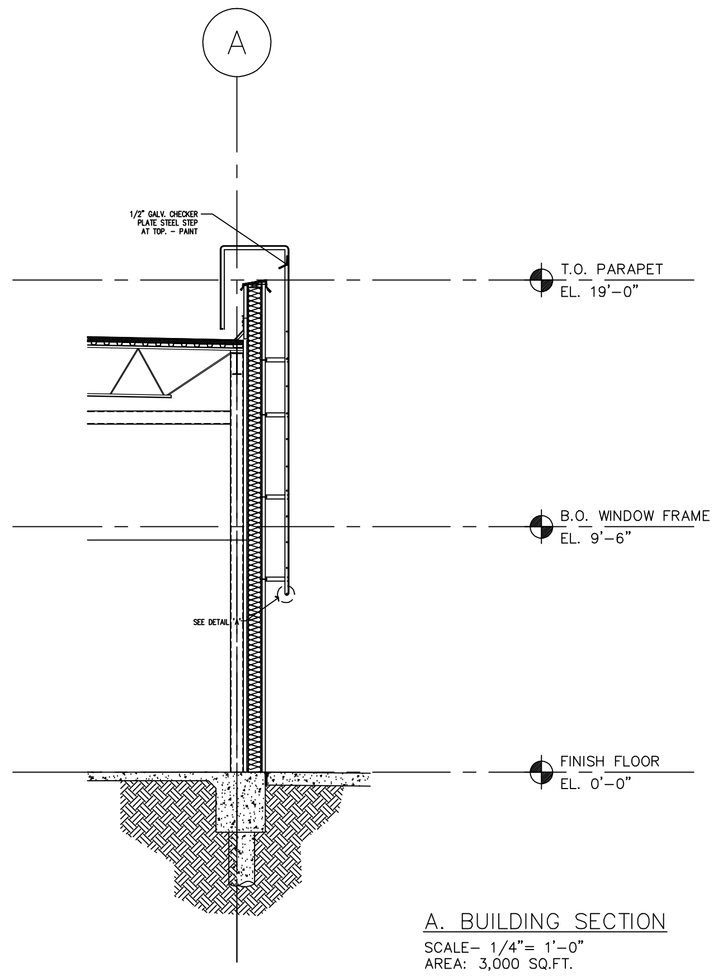

A. BUILDING SECTION
SCALE- 1/4"= 1'-0"
AREA: 3,000 SQ.FT.

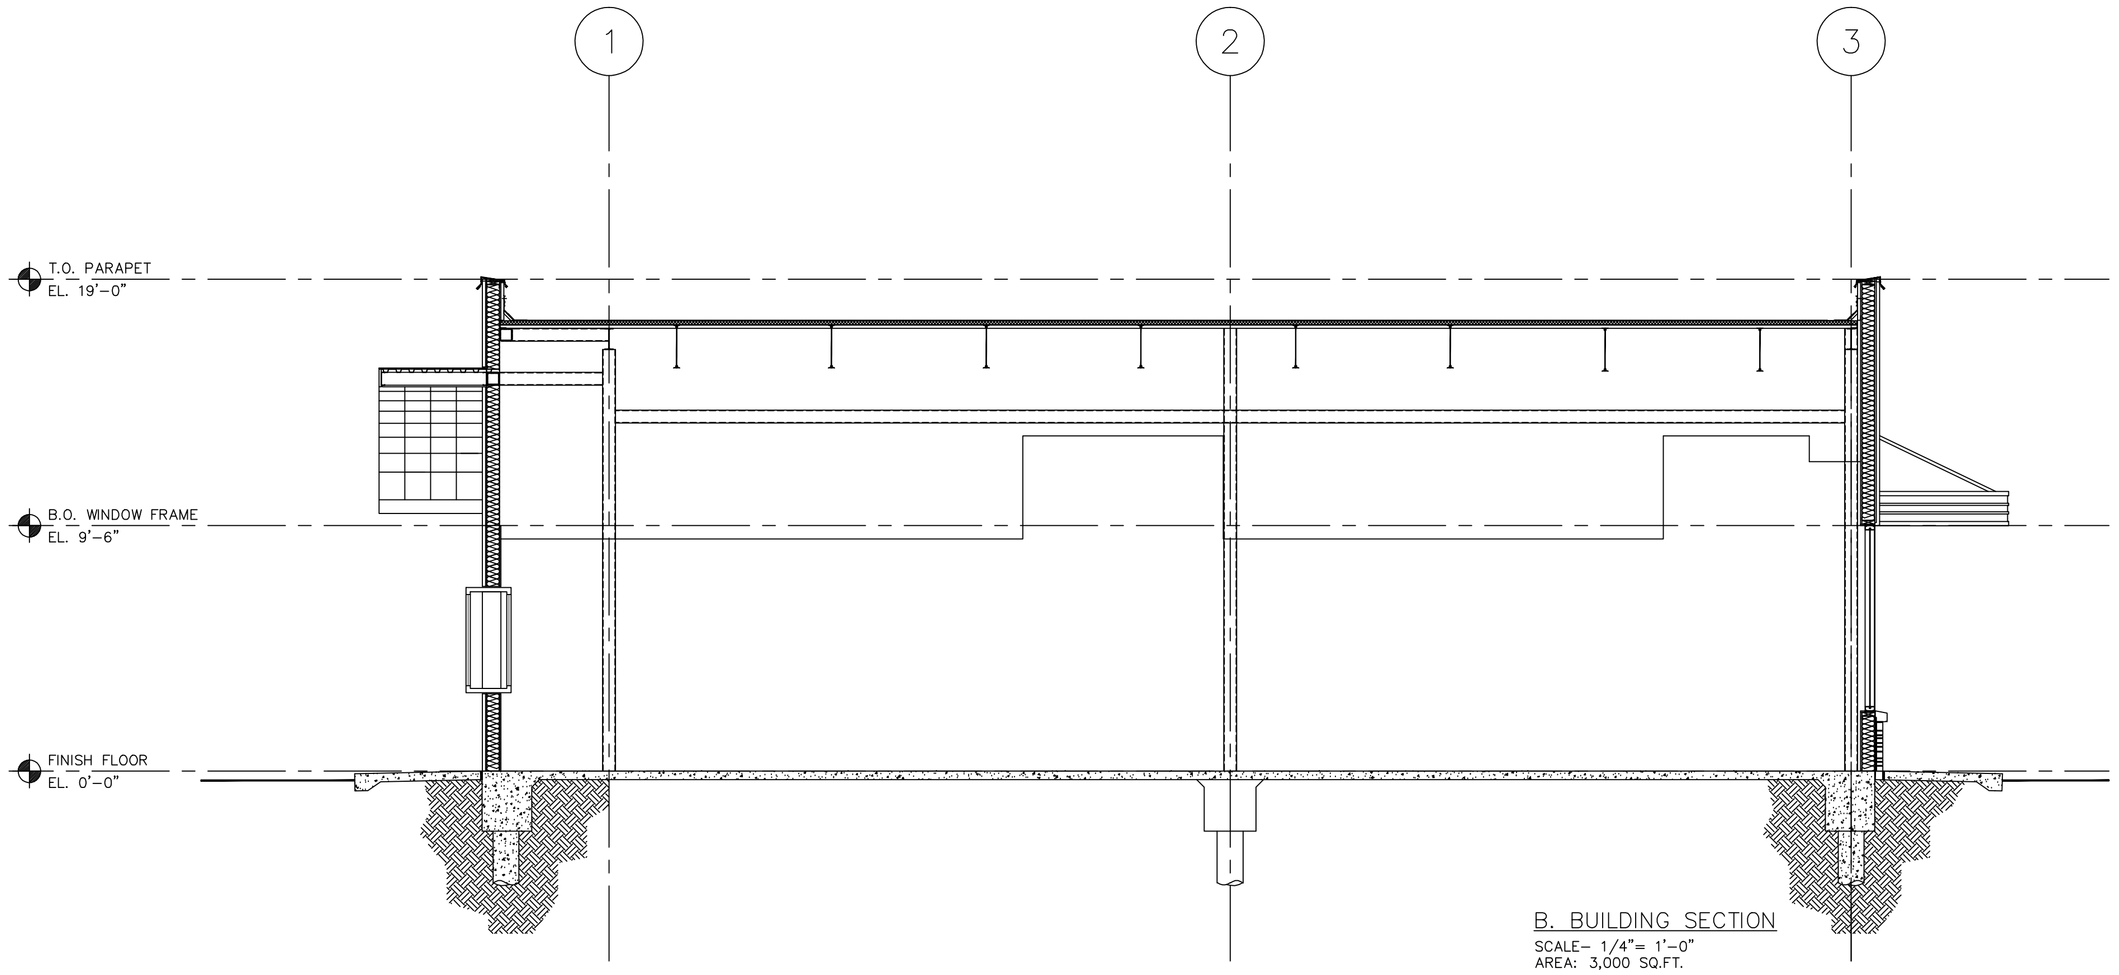

B. BUILDING SECTION
SCALE- 1/4"= 1'-0"
AREA: 3,000 SQ.FT.

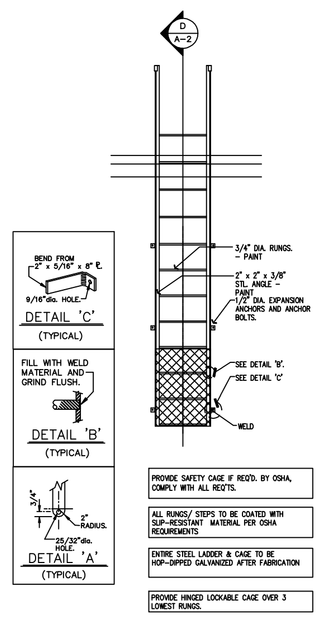

B. BUILDING SECTION
SCALE- 1/4"= 1'-0"
AREA: 3,000 SQ.FT.

Rev.	By	Date

SCHLOTZSKY'S
@ VICTORY LAKETOWN CENTER
TRACT 7A NEC INTERSTATE HWY 45 & F.M.646
LEAGUE CITY, TEXAS 77573

ARCH®
Woo Associates, LLC.
ARCHITECTS - PLANNERS
13734 Branford Green Dr.
Houston, TX. 77083
(281) 530-3192

Date	05-26-2010
Scale	AS SHOWN
Drawn by	KW
Job#:	VICTORY LAKE

A4.0