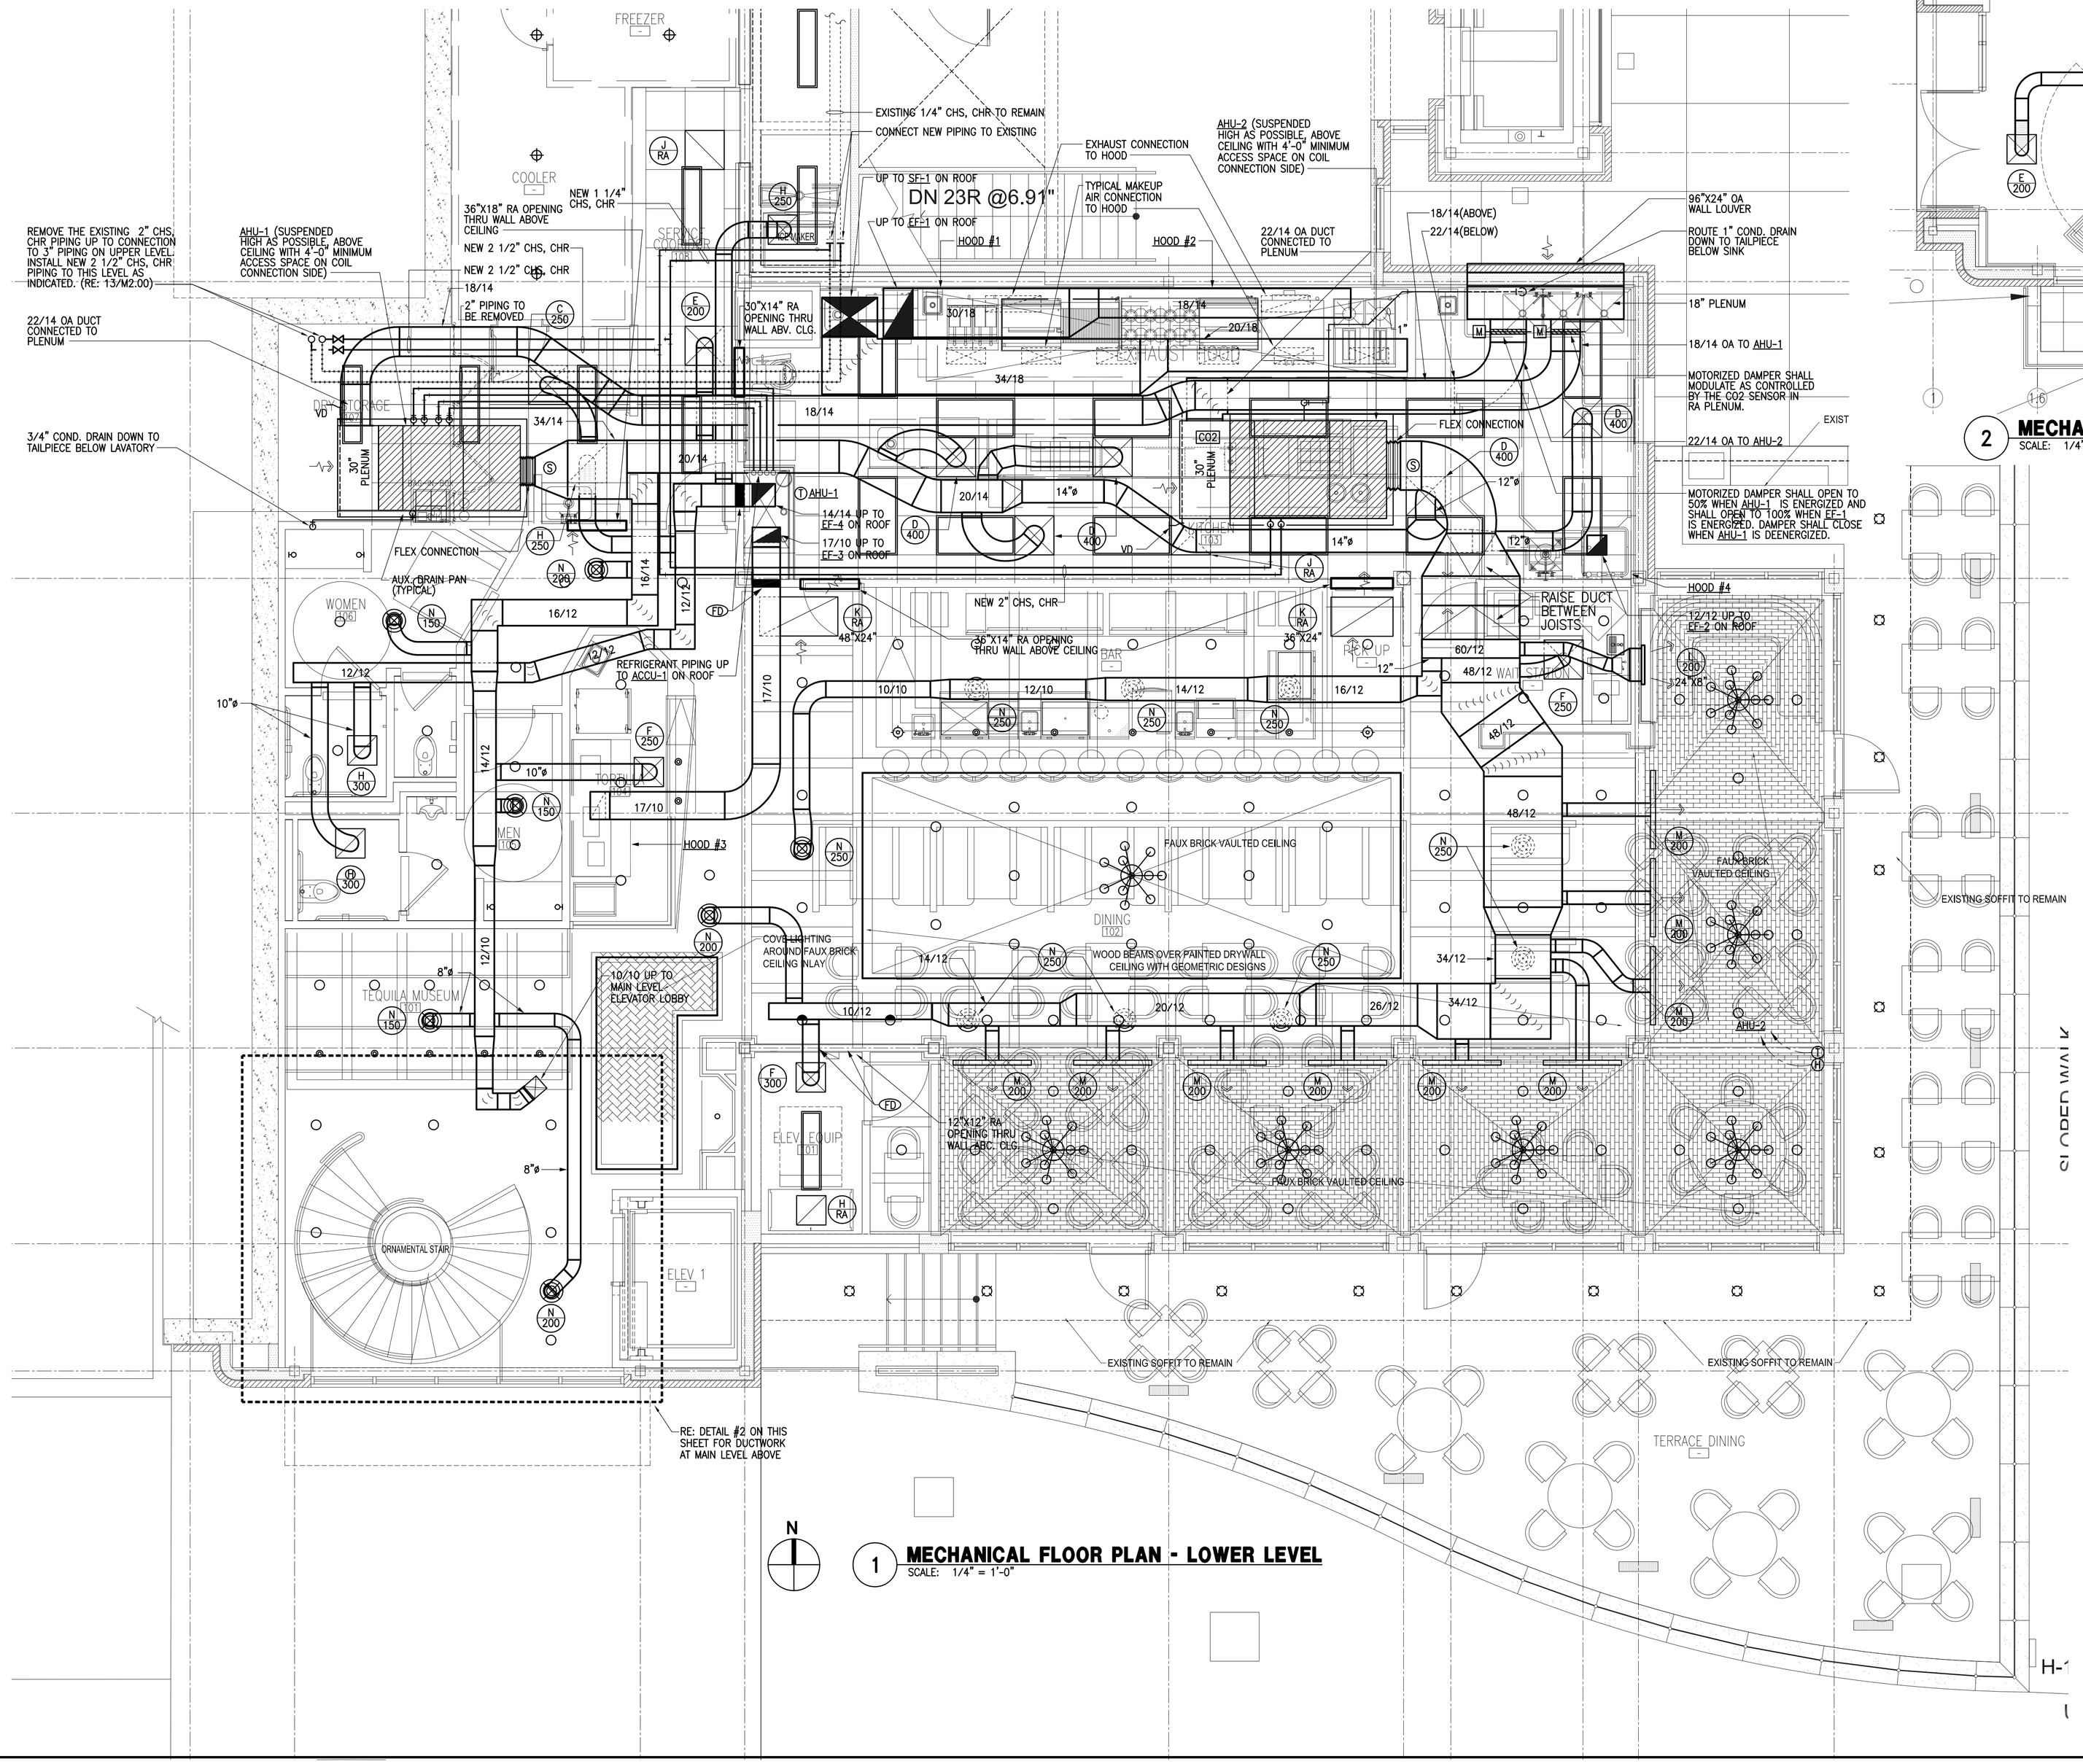

2 MECHANICAL FLOOR PLAN - MAIN LEVEL
SCALE: 1/4" = 1'-0"

1 MECHANICAL FLOOR PLAN - LOWER LEVEL
SCALE: 1/4" = 1'-0"

HARRELL ARCHITECTS, LP
9575 Katy Frwy., #200
Houston, Texas 77024
tel: 713.722.7071
fax: 713.722.7072

Holste & Associates, Inc.
Consulting Engineers - Texas Reg. F-5443
6671 Southwest Frwy., Suite 850
Houston, Texas 77074 (713) 995-1351
www.holstemep.com

STATE OF TEXAS — RANDALL C. HOLSTE — 95561 — REGISTERED PROFESSIONAL ENGINEER — 11/30/2010

ISSUE	
11-30-10	ISSUED FOR PERMIT

CONSULTANTS

HOLSTE & ASSOCIATES
MEP Engineers

PROJECT NAME

GUADALUPANA RESTAURANT

PROJECT ADDRESS

20 WATERWAY
THE WOODLANDS, TEXAS

PROJECT NUMBER

—

SHEET NAME

MECHANICAL FLOOR PLAN

SHEET NUMBER

M1.00